2,500 SF

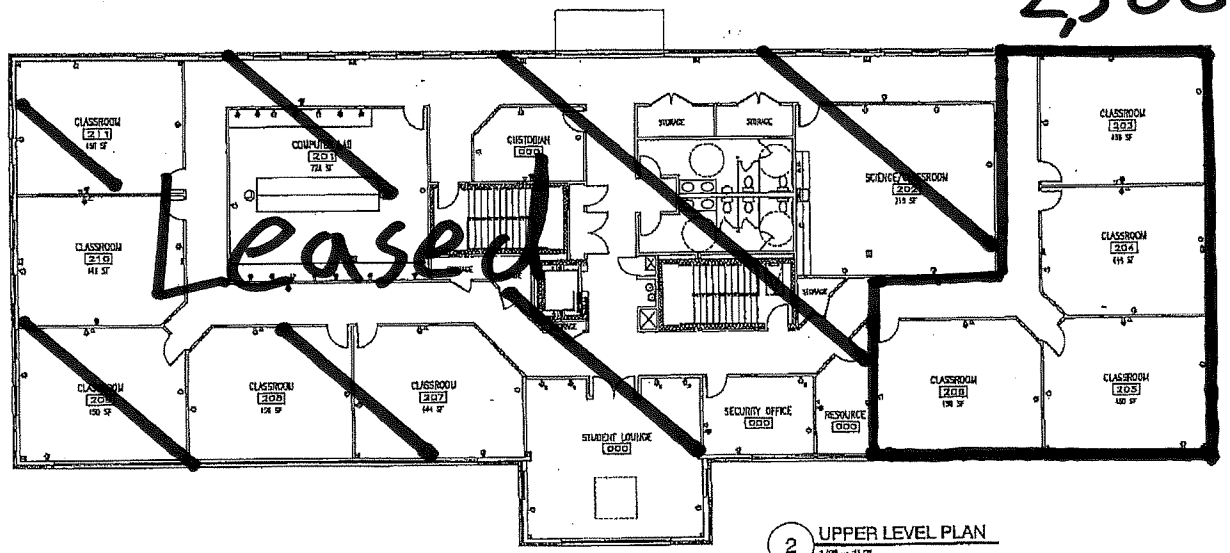

2 UPPER LEVEL PLAN
1/8" = 1'-0"

2 classrooms

5,000 SF

5,000 SF

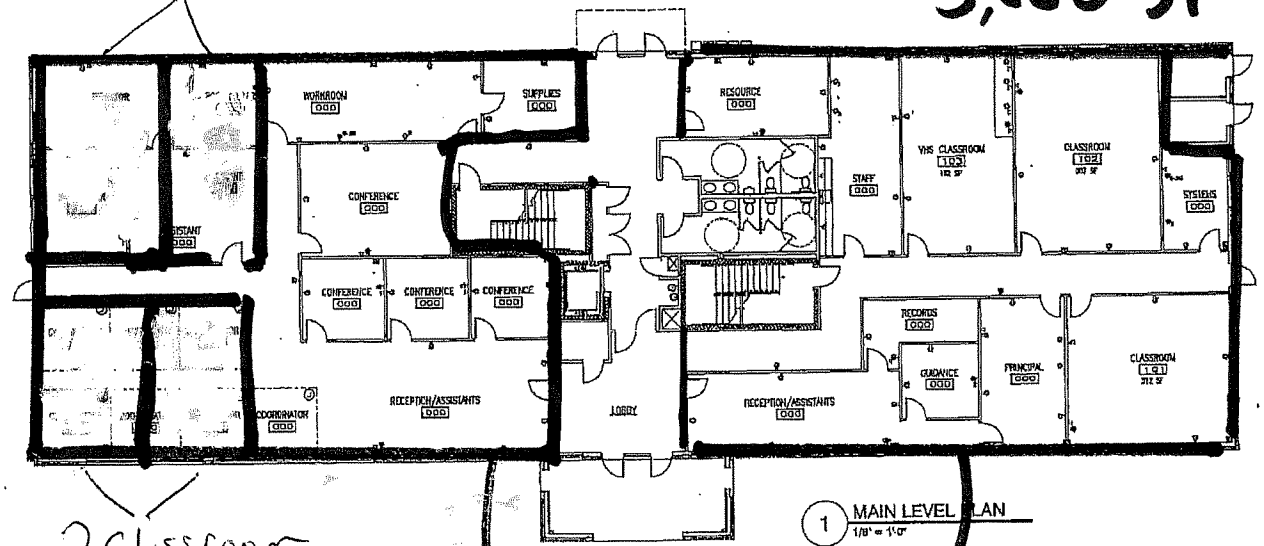

1 MAIN LEVEL PLAN
1/8" = 1'-0"

2 Classroom

Either side Available

FLOOR PLANS
ALTERNATIVE EDUCATION FACILITY
PRINCE WILLIAM COUNTY PUBLIC SCHOOLS
WILLIAM C. BANNEKER CENTRAL, MANASSAS, VIRGINIA

BLITZ Associates PA
ARCHITECT
ENGINEER
CONSTRUCTION MANAGEMENT

ISSUE
PRELIM

KEY PLAN

REVISION

DATE :
SCALE :
DRAWN :
CHECKED :
PROJECT :
SHEET : OF
FILE :

PR-1